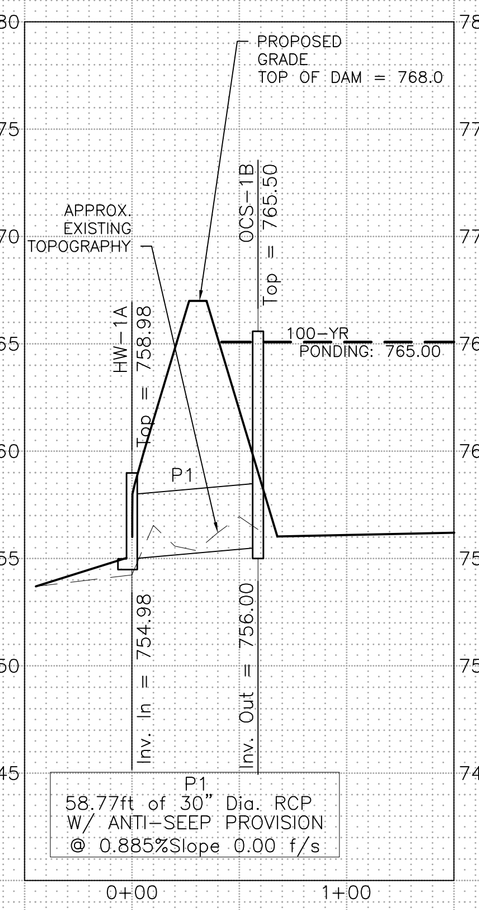


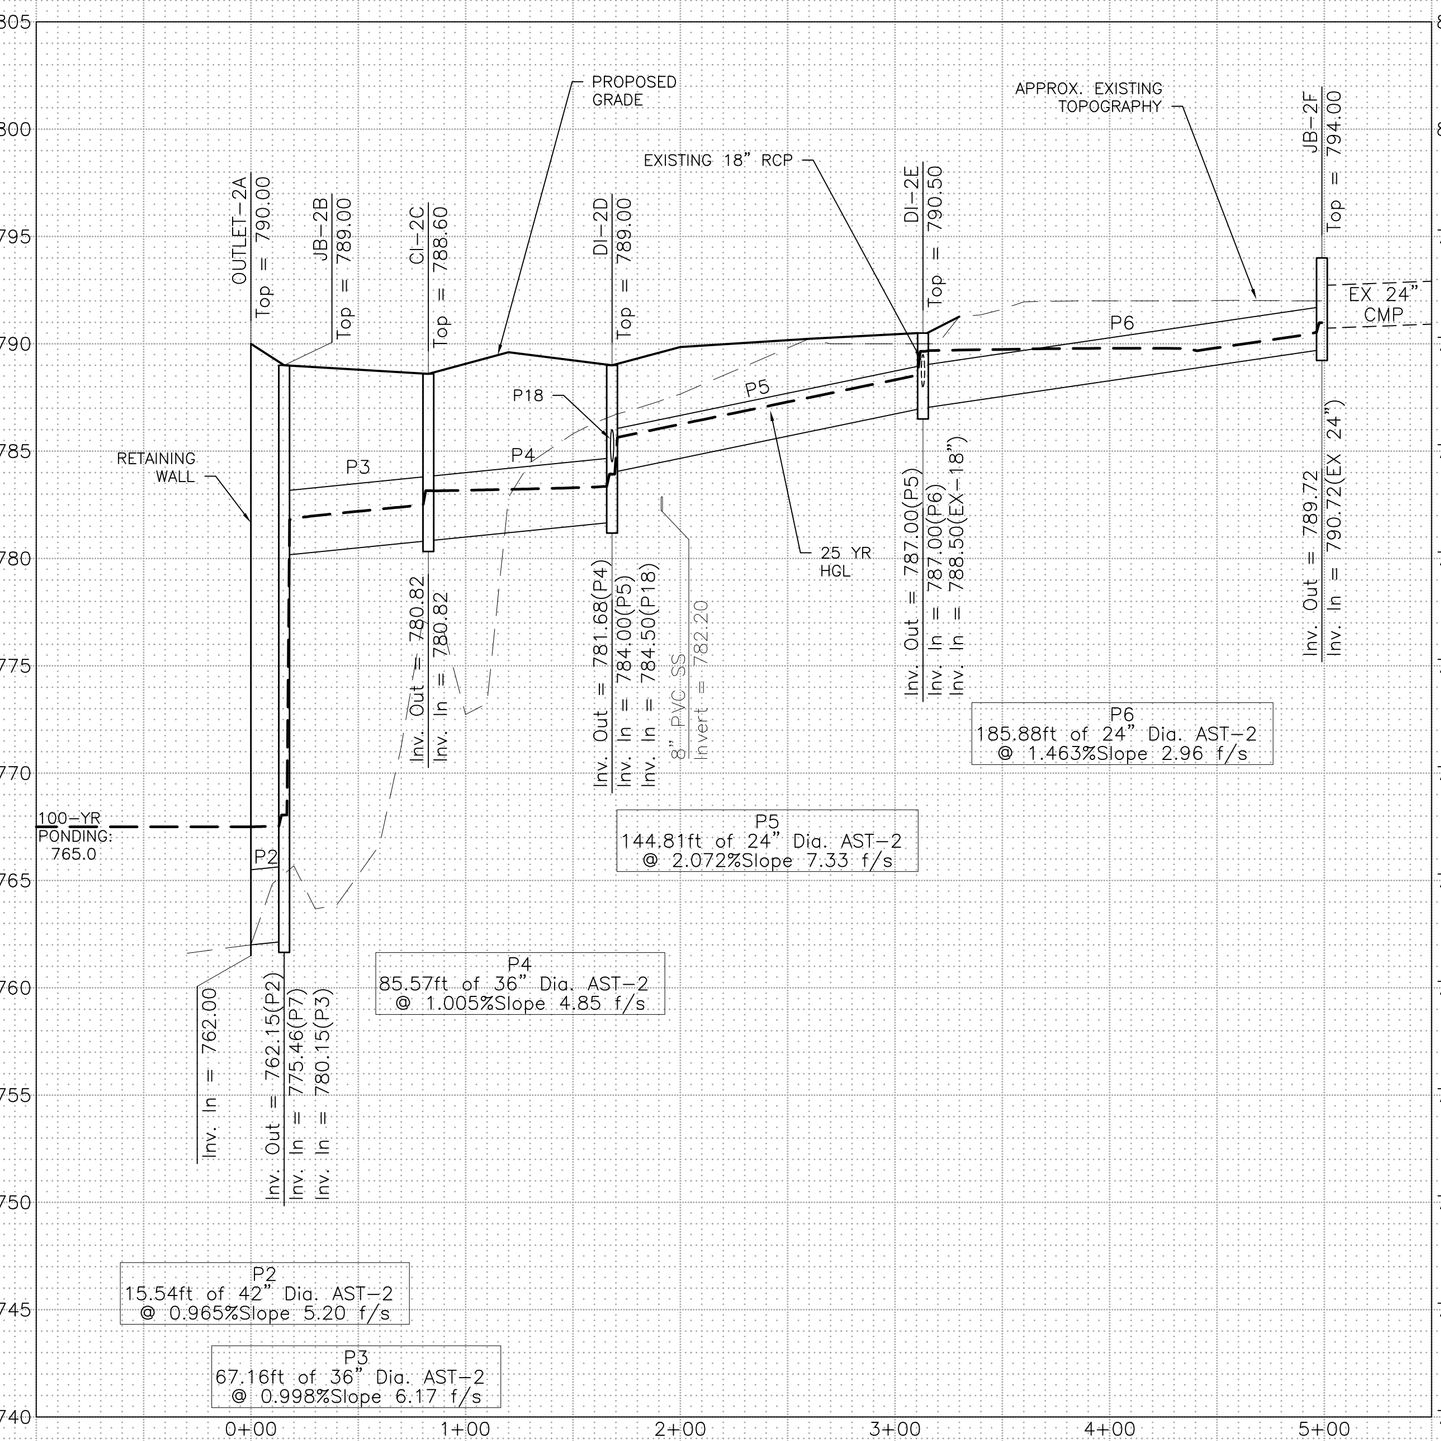


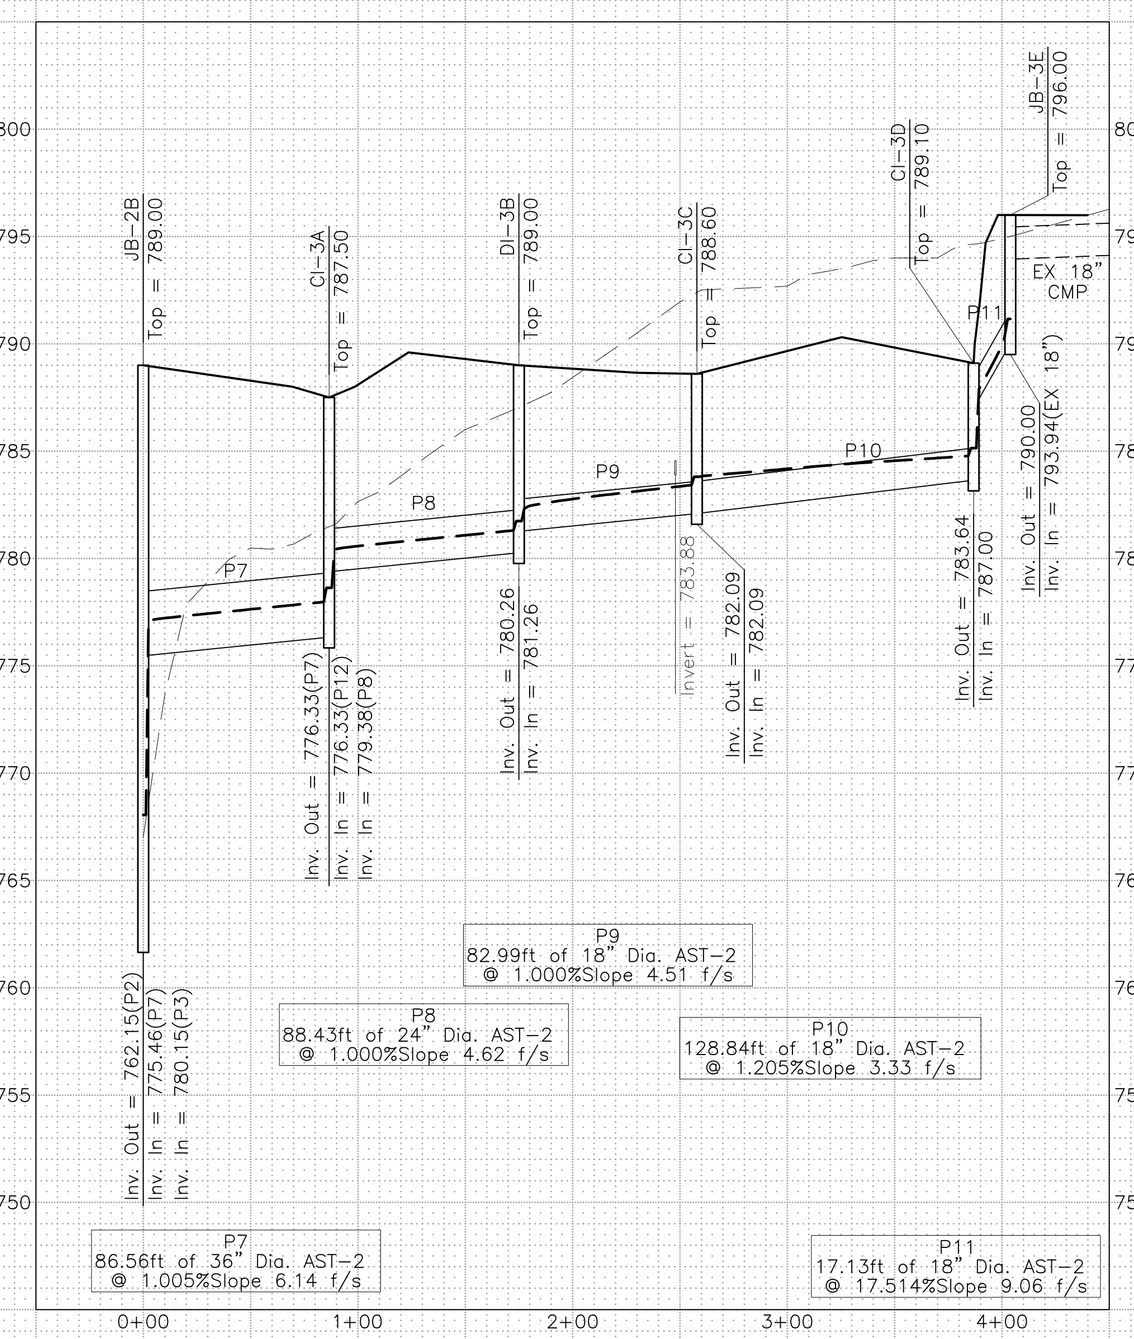


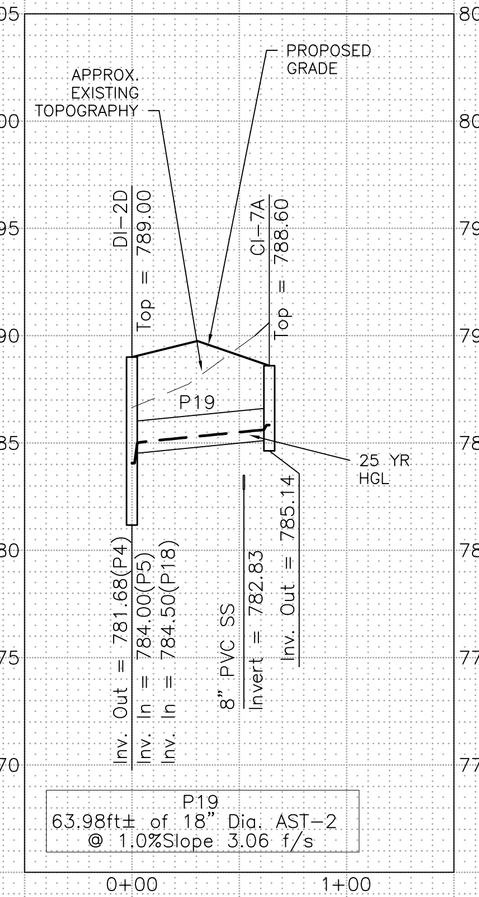


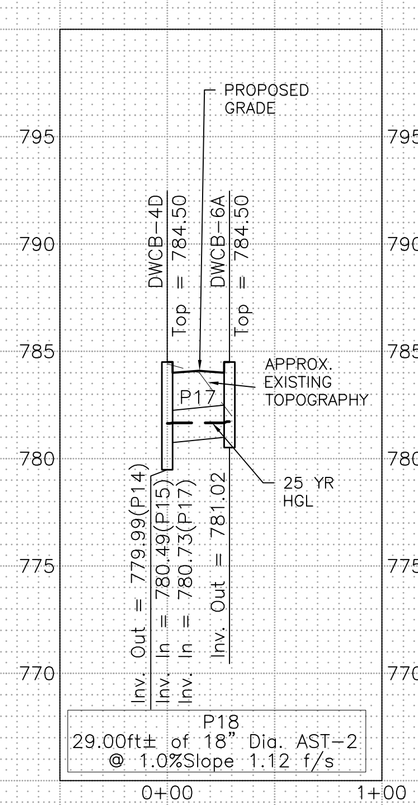


25 YEAR HGL

PROPOSED GRADE

APPROX. EXISTING GRADE

ALL PIPES CARRYING A LIVE STREAM MUST HAVE PAVED INVERTS.
MINIMUM GROUND COVER OF 1'-0" FOR PIPES.
MINIMUM VERTICAL SEPARATION BETWEEN PIPES IS 1'.
ABBREVIATION KEY:
AST2 = ALUMINIZED STEEL TYPE 2 PIPE
RCP = REINFORCED CONCRETE PIPE

STORM SEWER PROFILES
SCALE: HORIZ; 1"=50'
VERT; 1"=5'

24 HOUR CONTACT
TRANSCLARKE PROPERTIES, LLC
TOM FORKNER
770-448-3385

IF YOU DIG IN GEORGIA
CALL US FIRST
(800) 282-7411
UTILITIES PROTECTION CENTER
IT'S THE LAW

WARNING:
Contractors, subcontractors, vendors and suppliers are advised that the contract documents consist of Engineer-reproduced printed, bound, and numbered specifications, Engineer-reproduced printed, bound and numbered blue or black line prints, addenda, post-bid addenda, and change orders only. Documents reproduced by parties other than Engineer, whether in hard copy or electronic format shall not be considered part of contract documents and do not supersede the provisions of the contract documents. The contractor, subcontractor, vendors, and suppliers are solely responsible for verification that information utilized in bidding, development of shop drawings and construction of facility are identical to contract documents.

GEORGIA REGISTERED PROFESSIONAL ENGINEER No. 22172 RICHARD SURLEN WHITLEY

GEORGIA REGISTERED PROFESSIONAL ENGINEER No. 22861 KEVIN D. WHIGHAM

LEVEL II E&S CERT.#945
EXP. DATE 09-27-08

MDA
McFARLAND-DYER & ASSOCIATES
4174 SILVER PEAK PARKWAY
SUWANEE, GEORGIA 30024
PHONE (770) 932-6550
FAX (770) 932-6551
WWW.GOMDA.NET

OWNER:
TRANSCLARKE PROPERTIES, LLC
5855 JIMMY CARTER BLVD.
NORCROSS, GEORGIA 30071
PHONE (770) 448-3385
MR. TOM FORKNER

PROJECT:
# ATHENS AUTO MALL
CAID 241
ATHENS-CLARKE COUNTY, GEORGIA

| DATE | DESCRIPTION |
|---|---|
| 07-31-2007 | FIRST SUBMITTAL |
| 08-28-2007 | 2ND SUBMITTAL |
| 10-8-2007 | GDOT SUBMITTAL |
| 01-15-2008 | RESUBMITTAL |
| 01-31-2008 | W&S COMMENTS |
| 02-19-2008 | W&S APPROVAL |
| 05-22-2008 | 3RD SUBMITTAL |

JOB NO: 04-0520
DRAWN BY: CSM
CHECKED BY: JCW & KDW

COPYRIGHT 2007
McFARLAND-DYER & ASSOCIATES, INC.

STORM SEWER PROFILES
C-8