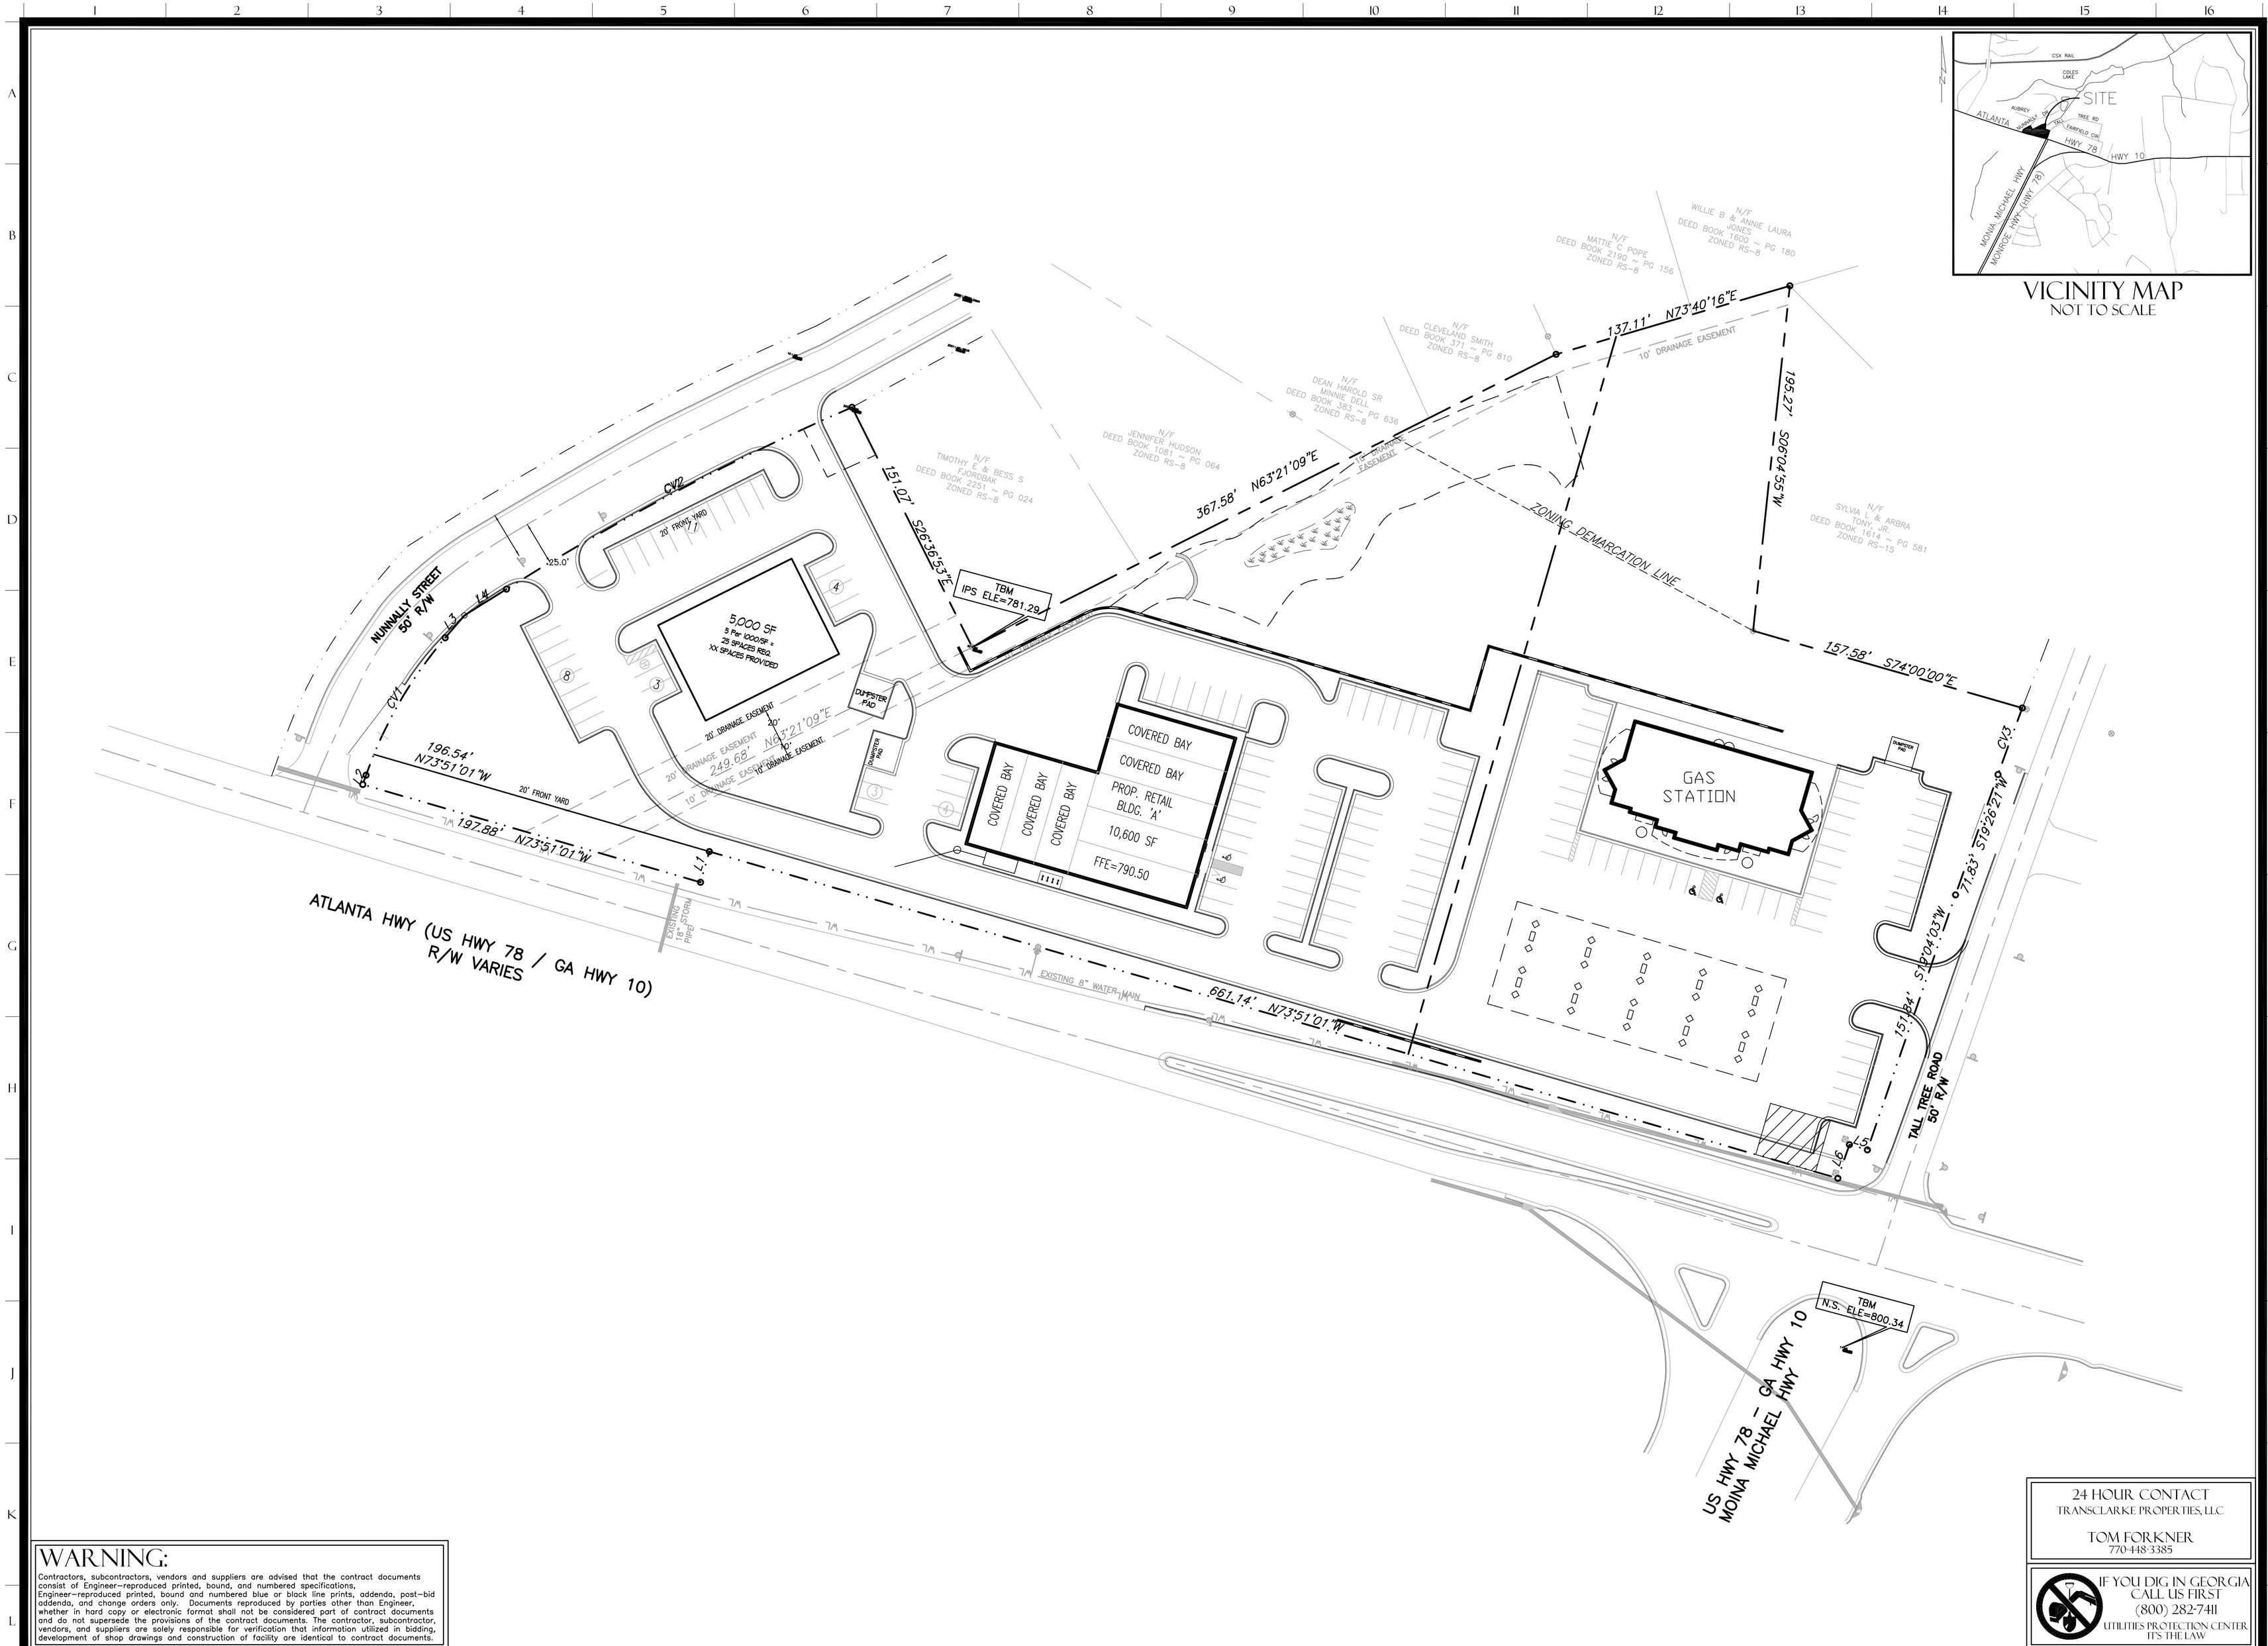

WARNING:

Contractors, subcontractors, vendors and suppliers are advised that the contract documents consist of Engineer-reproduced printed, bound, and numbered specifications, Engineer-reproduced printed, bound and numbered blue or black line prints, addenda, post-bid addenda, and change orders only. Documents reproduced by parties other than Engineer, whether in hard copy or electronic format shall not be considered part of contract documents and do not supersede the provisions of the contract documents. The contractor, subcontractor, vendors, and suppliers are solely responsible for verification that information utilized in bidding, development of shop drawings and construction of facility are identical to contract documents.

24 HOUR CONTACT
TRANSCLARKE PROPERTIES, LLC

TOM FORKNER
770-448-3385

IF YOU DIG IN GEORGIA
CALL US FIRST
(800) 282-7411
UTILITIES PROTECTION CENTER
IT'S THE LAW

MDA
McFARLAND-DYER & ASSOCIATES
4174 SILVER PEAK PARKWAY
SUWANEE, GEORGIA 30024
PHONE (770) 932-6550
FAX (770) 932-6551
WWW.GOMDA.NET

OWNER:
TRANSCLARKE PROPERTIES, LLC
5855 JIMMY CARTER BLVD.
NORCROSS, GEORGIA 30071
PHONE (770) 448-3385
MR. TOM FORKNER

CONCEPT PLAN FOR:

ATHENS AUTO MALL

CAID 241
ATHENS-CLARKE COUNTY, GEORGIA

DATE	DESCRIPTION
3-30-2012	

JOB NO: 04-0520
DRAWN BY: JCW
CHECKED BY: JCW & KDW

COPYRIGHT 2007
McFARLAND-DYER & ASSOCIATES, INC.

SD-1